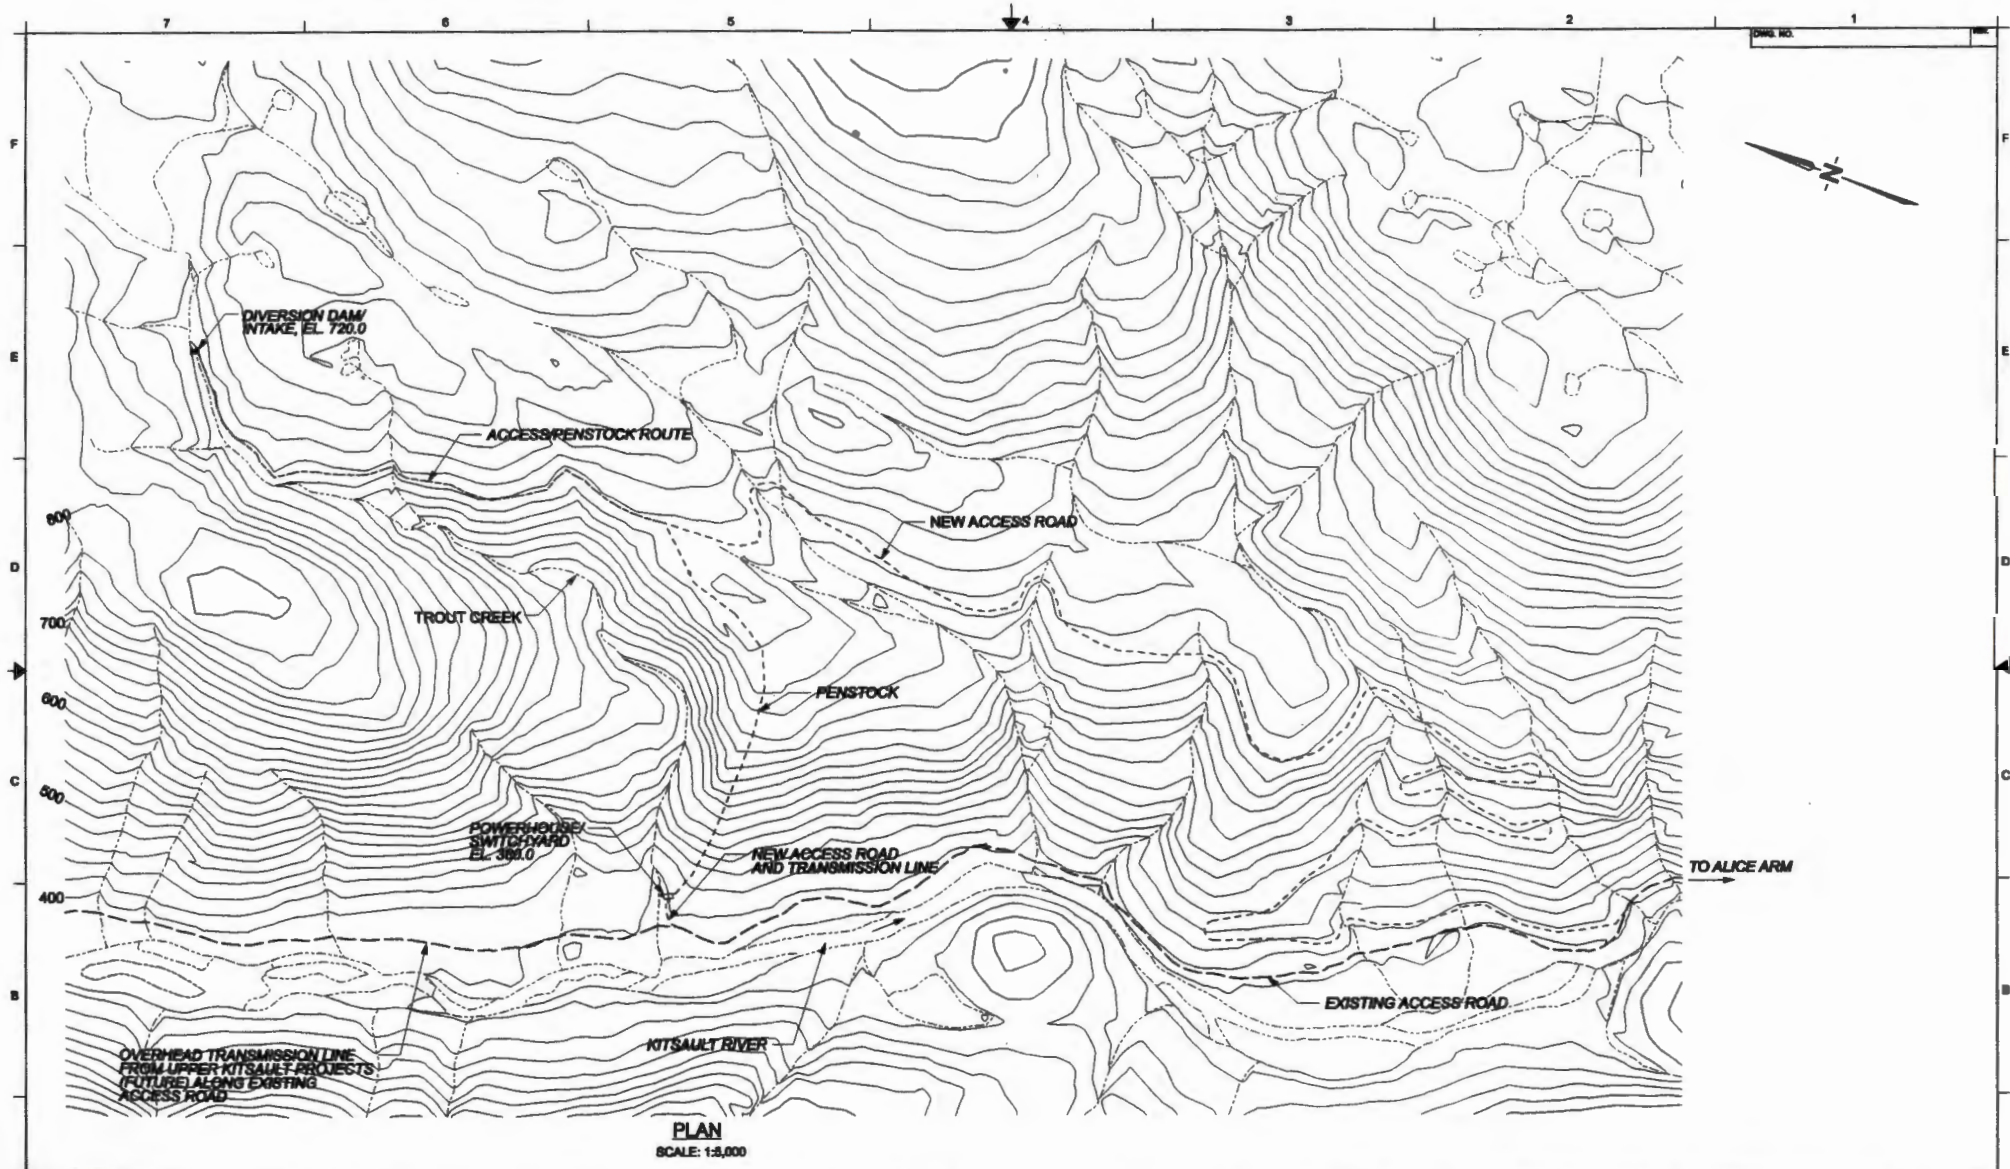

PLAN
SCALE: 1:5,000

ANYOX HYDRO ELECTRIC CORP.
203 - 8080 RIVER ROAD
RICHMOND, BC CANADA V6X 1X5
604 - 270-8811

EES Consulting
570 KIRKLAND WAY, SUITE 200 KIRKLAND, WA 98033
PH. 425.889.2700

BAR IS TWO CENTIMETERS ON ORIGINAL DRAWING
IF NOT TWO CENTIMETERS ON THIS SHEET ADJUST SCALE

PE SEAL

NO.	DATE	REVISIONS	DRN	CHKD	APPR	CIVIL	ELEC	MECH

DRAWN BY:
DESIGNED BY:
CHECKED BY:
APPROVED BY:
DATE:
ORIGINAL DIRECTION

TROUT CREEK PROJECT

GENERAL ARRANGEMENT PLAN

SCALE:
PROJECT NO.
DRAWING NO. TC - 3
SHEET NO. OF
REV.